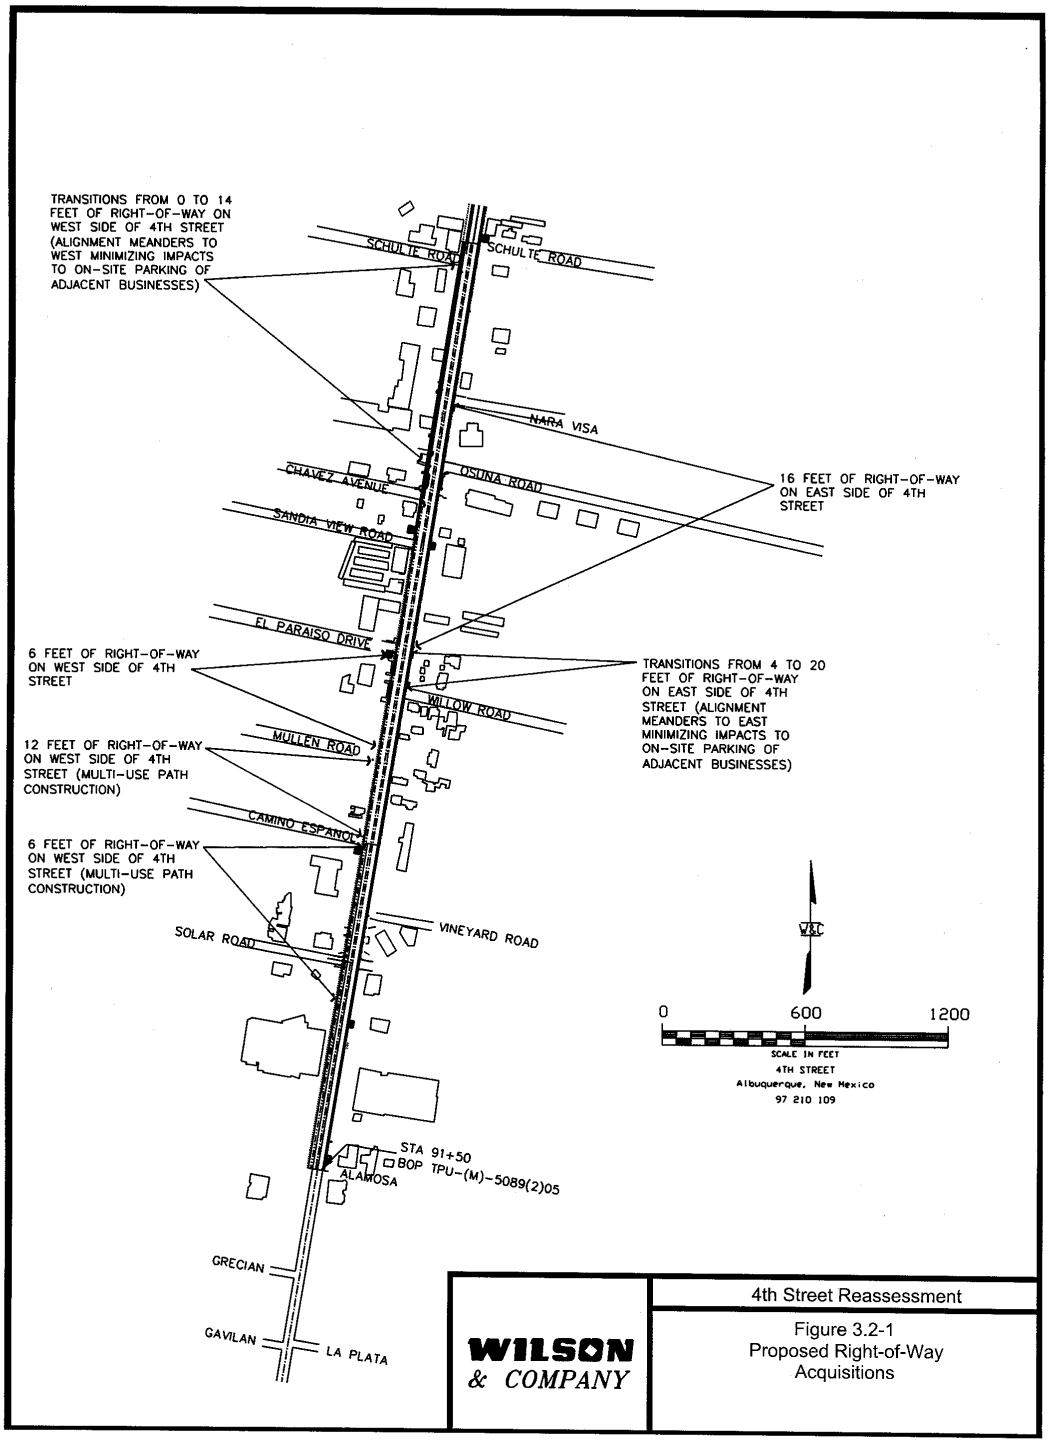
TRANSITIONS FROM 0 TO 14 FEET OF RIGHT-OF-WAY ON WEST SIDE OF 4TH STREET (ALIGNMENT MEANDERS TO WEST MINIMIZING IMPACTS TO ON-SITE PARKING OF ADJACENT BUSINESSES)
SCHULTE ROAD
SCHULTE ROAD
NARA VISA
16 FEET OF RIGHT-OF-WAY ON EAST SIDE OF 4TH STREET
CHAVEZ AVENUE
OSUNA ROAD
SANDIA VIEW ROAD
EL PARAISO DRIVE
6 FEET OF RIGHT-OF-WAY ON WEST SIDE OF 4TH STREET
TRANSITIONS FROM 4 TO 20 FEET OF RIGHT-OF-WAY ON EAST SIDE OF 4TH STREET (ALIGNMENT MEANDERS TO EAST MINIMIZING IMPACTS TO ON-SITE PARKING OF ADJACENT BUSINESSES)
WILLOW ROAD
MULLEN ROAD
12 FEET OF RIGHT-OF-WAY ON WEST SIDE OF 4TH STREET (MULTI-USE PATH CONSTRUCTION)
CAMINO ESPANOL
6 FEET OF RIGHT-OF-WAY ON WEST SIDE OF 4TH STREET (MULTI-USE PATH CONSTRUCTION)
SOLAR ROAD
VINEYARD ROAD
W&C
0
600
1200
SCALE IN FEET
4TH STREET
Albuquerque, New Mexico
97 210 109
STA 91+50
BOP TPU-(M)-5089(2)05
ALAMOSA
GRECIAN
GAVILAN
LA PLATA
WILSON & COMPANY
4th Street Reassessment
Figure 3.2-1
Proposed Right-of-Way Acquisitions